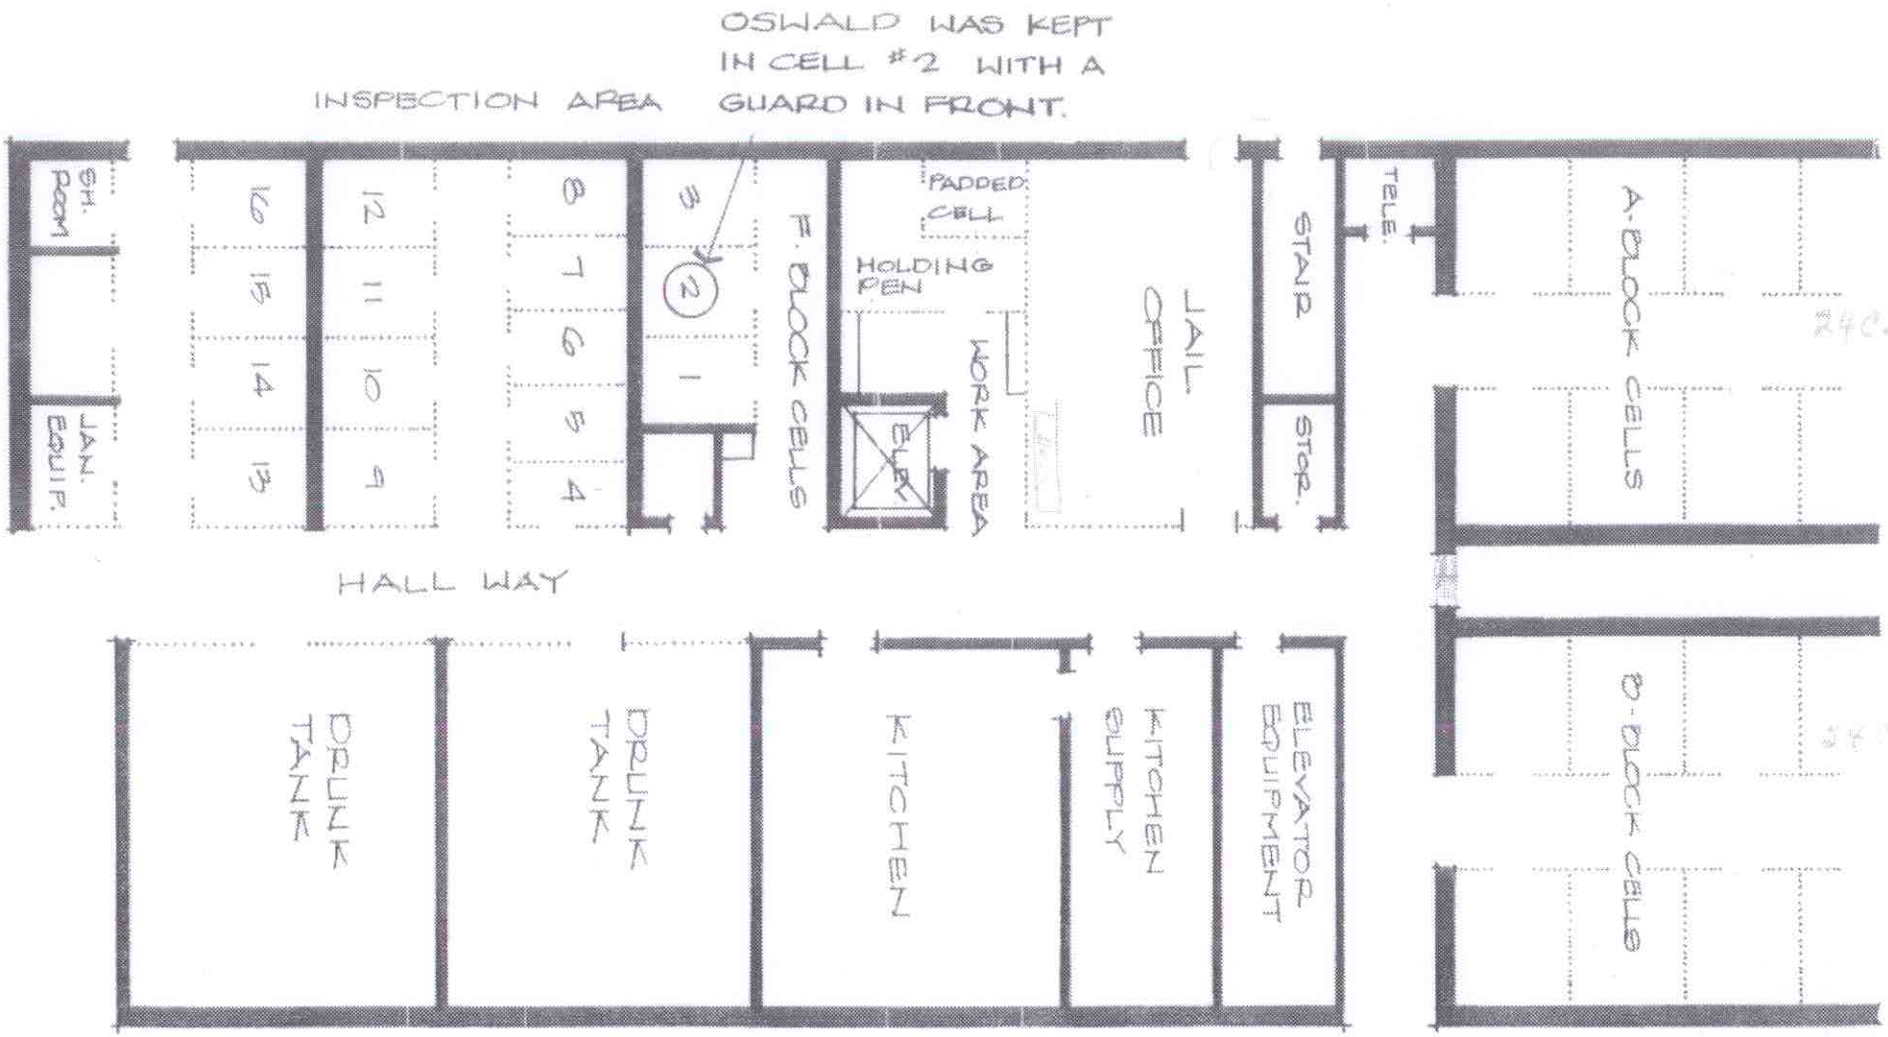
OSWALD WAS KEPT IN CELL #2 WITH A GUARD IN FRONT.
INSPECTION AREA
SH. ROOM
JAN. EQUIP.
16
15
14
13
12
11
10
9
8
7
6
5
4
3
2
1
F. BLOCK CELLS
PADDED CELL
HOLDING PEN
ELEV.
WORK AREA
JAIL OFFICE
STAR
STOR.
TELE.
A-BLOCK CELLS
240 cells
B-BLOCK CELLS
96 cells
HALL WAY
DRUNK TANK
DRUNK TANK
KITCHEN
KITCHEN SUPPLY
ELEVATOR EQUIPMENT